




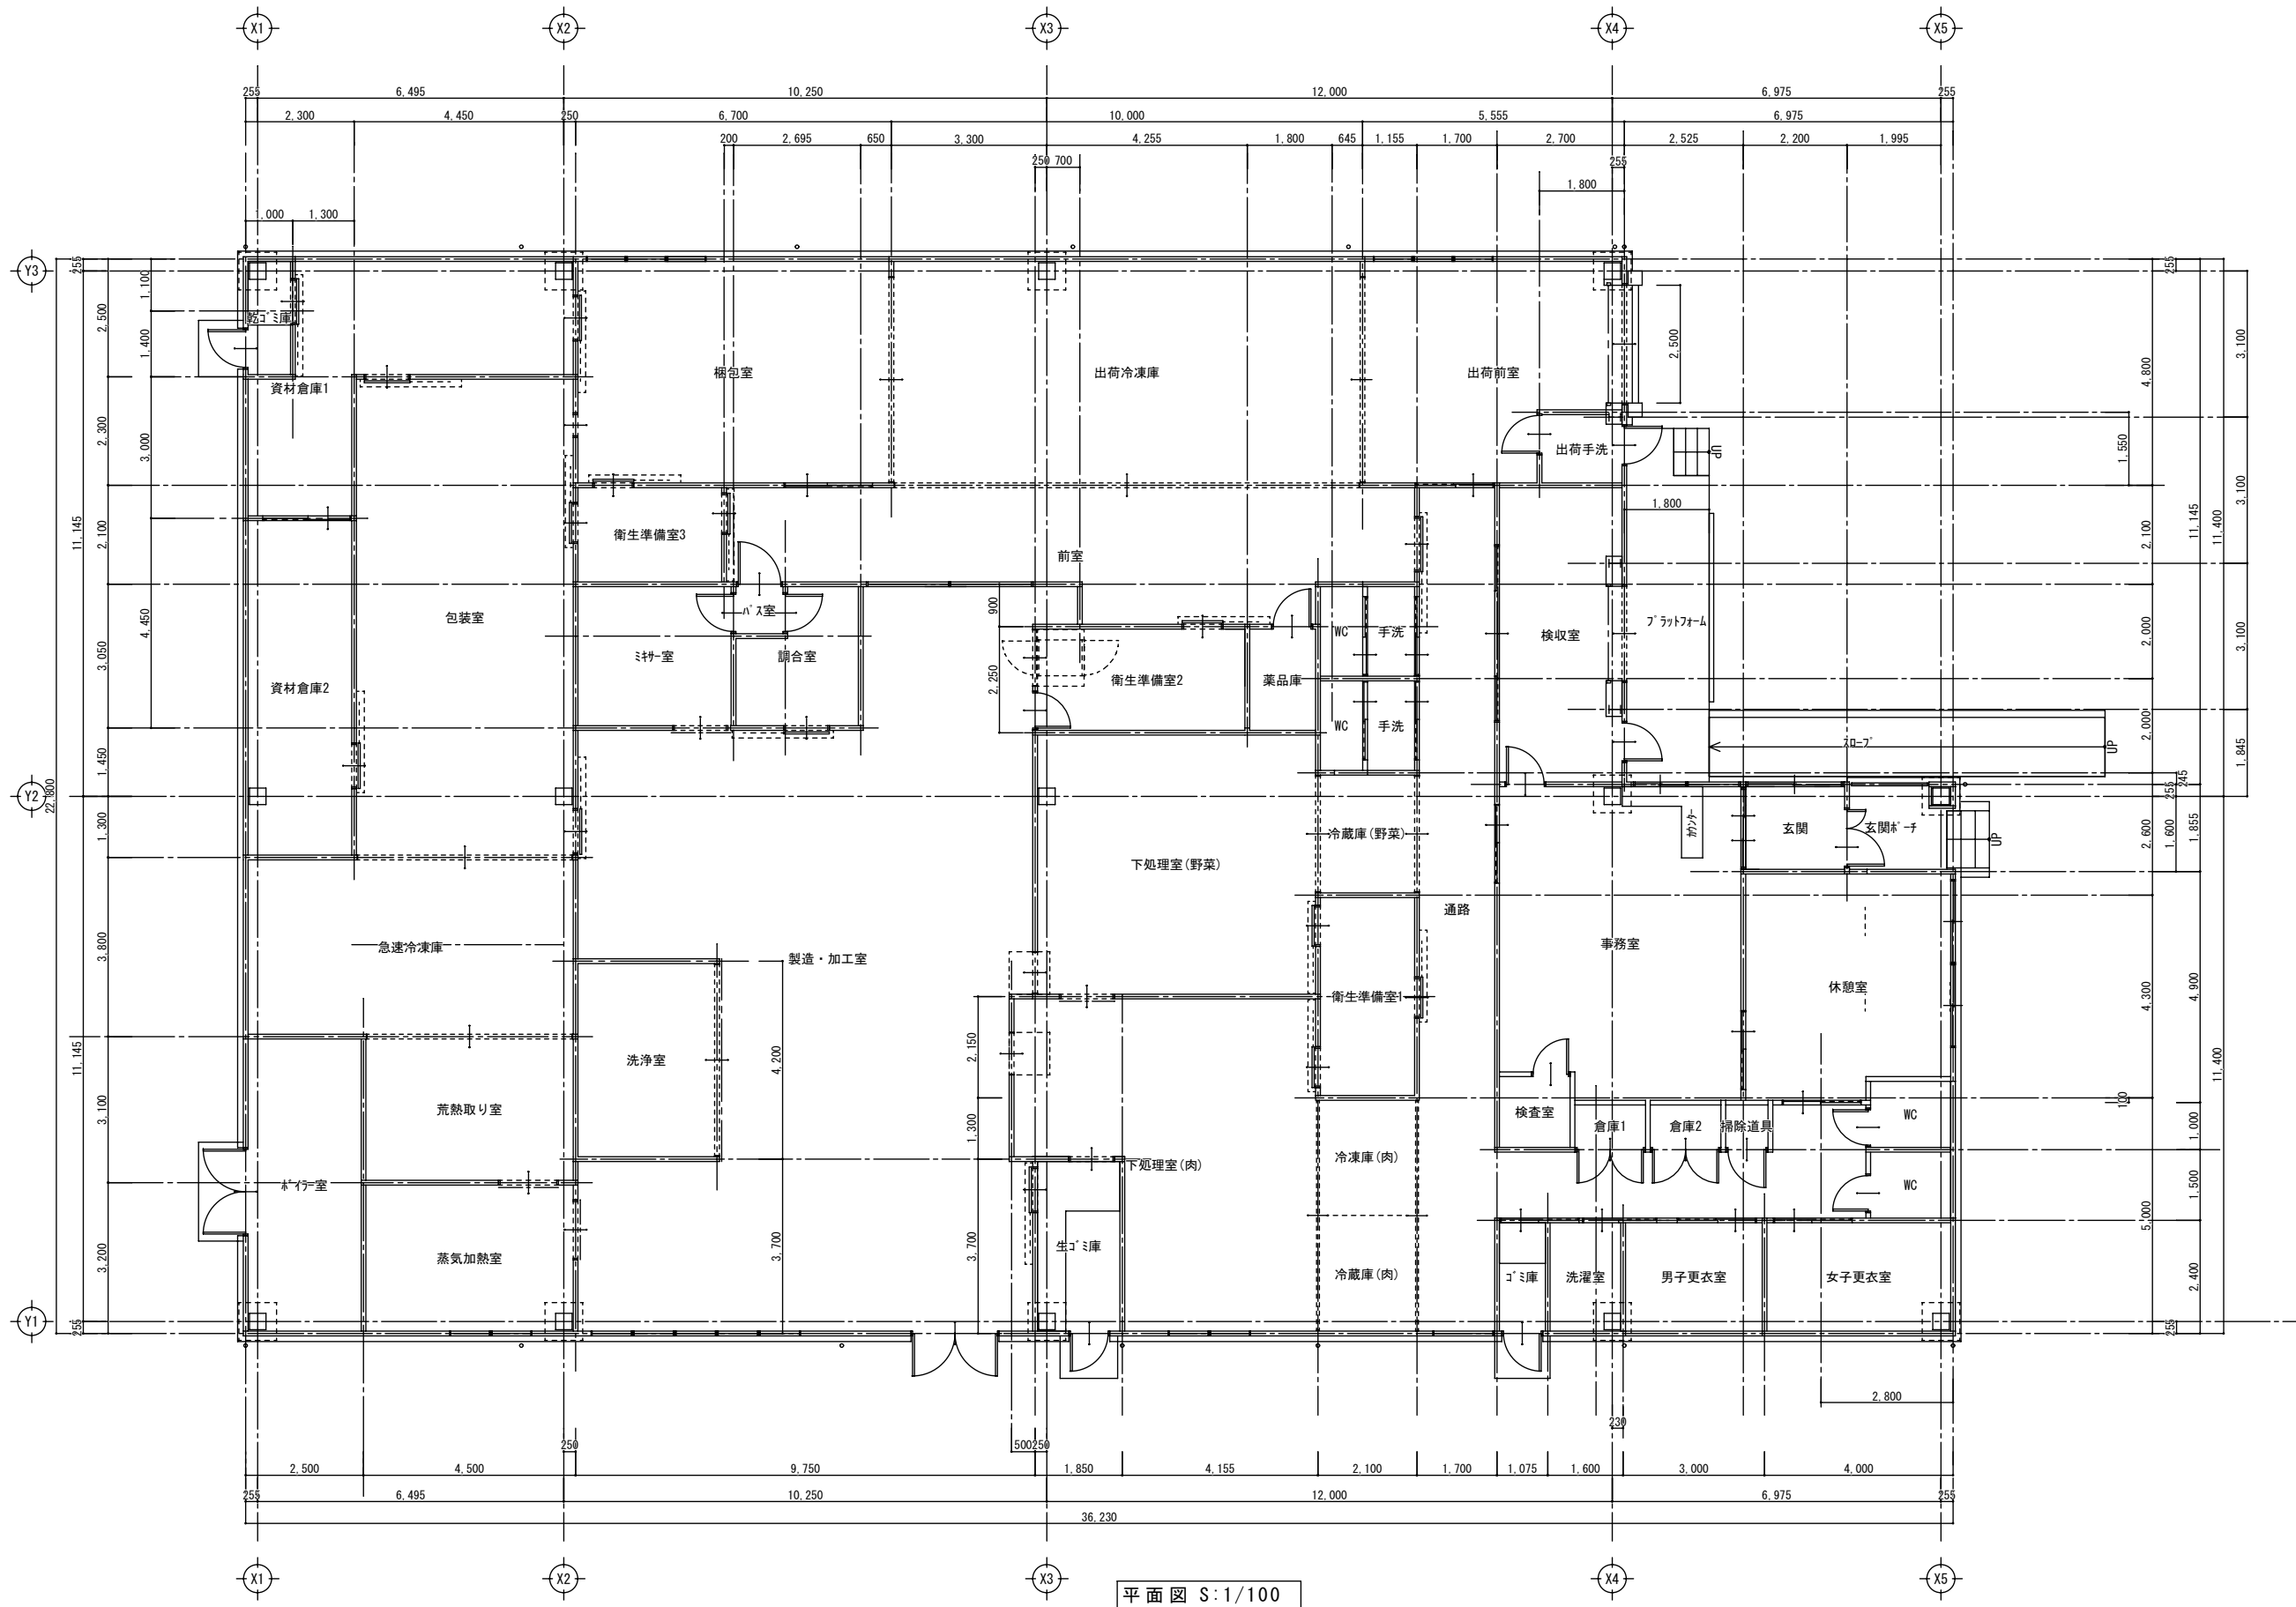


平面図

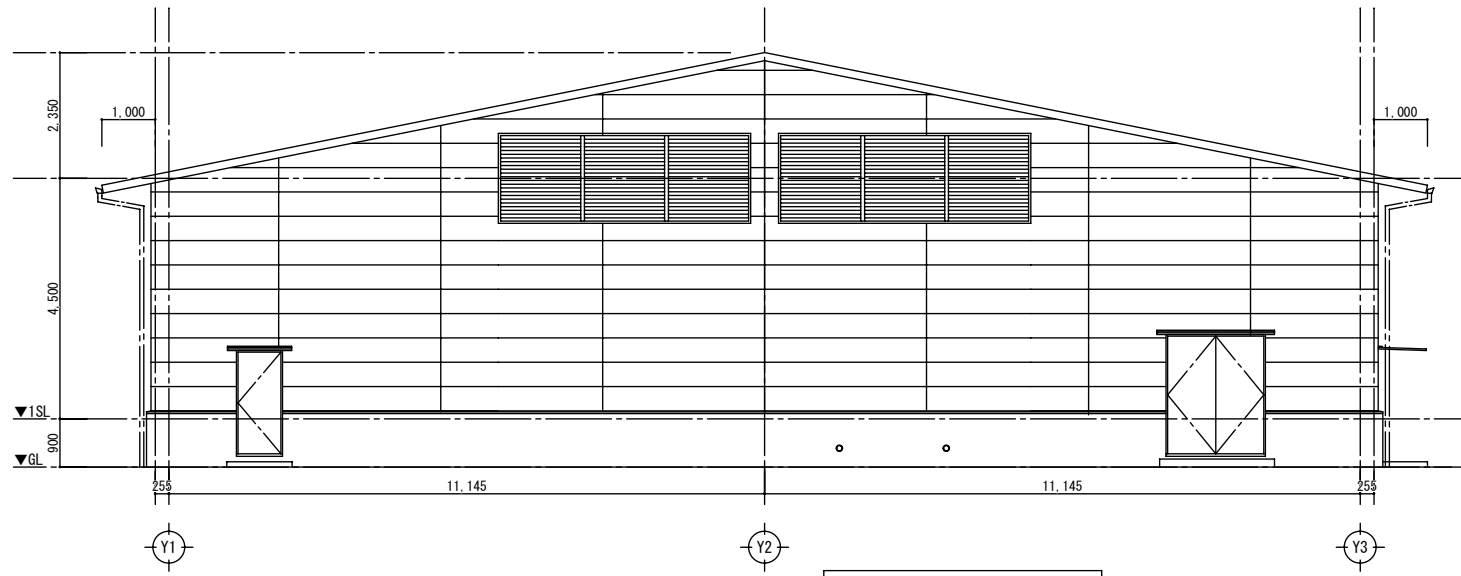


北面 立面图 S:1/100

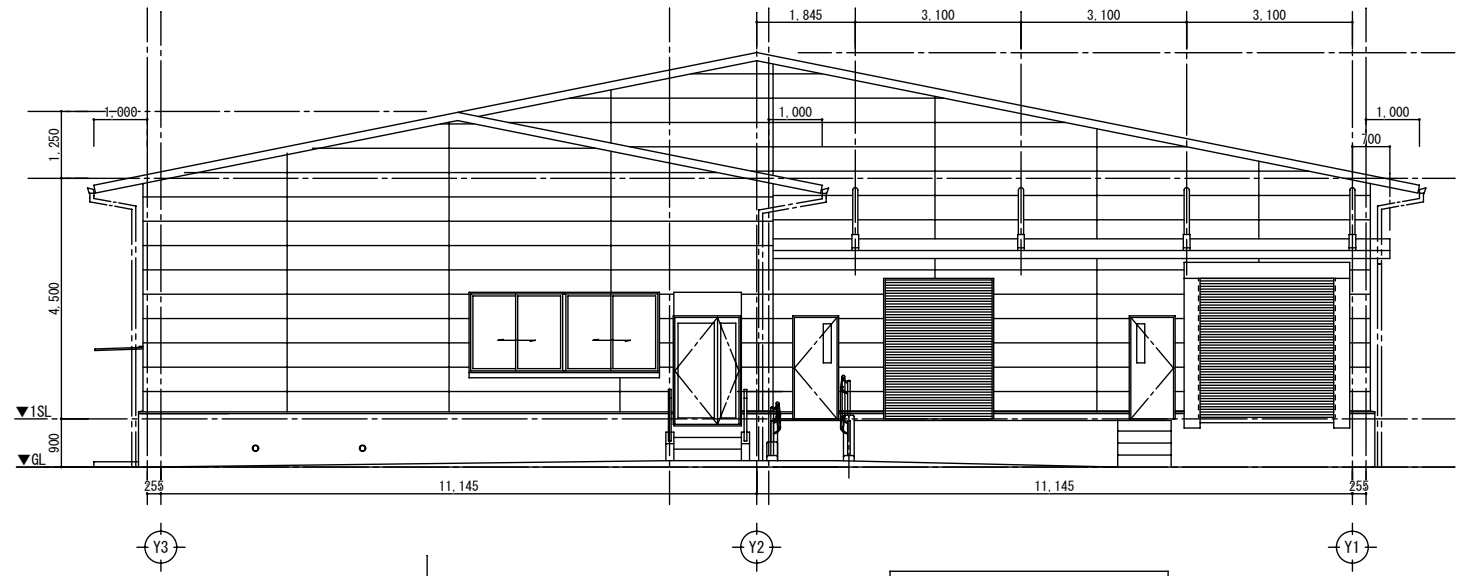

南面 立面图 S:1/100

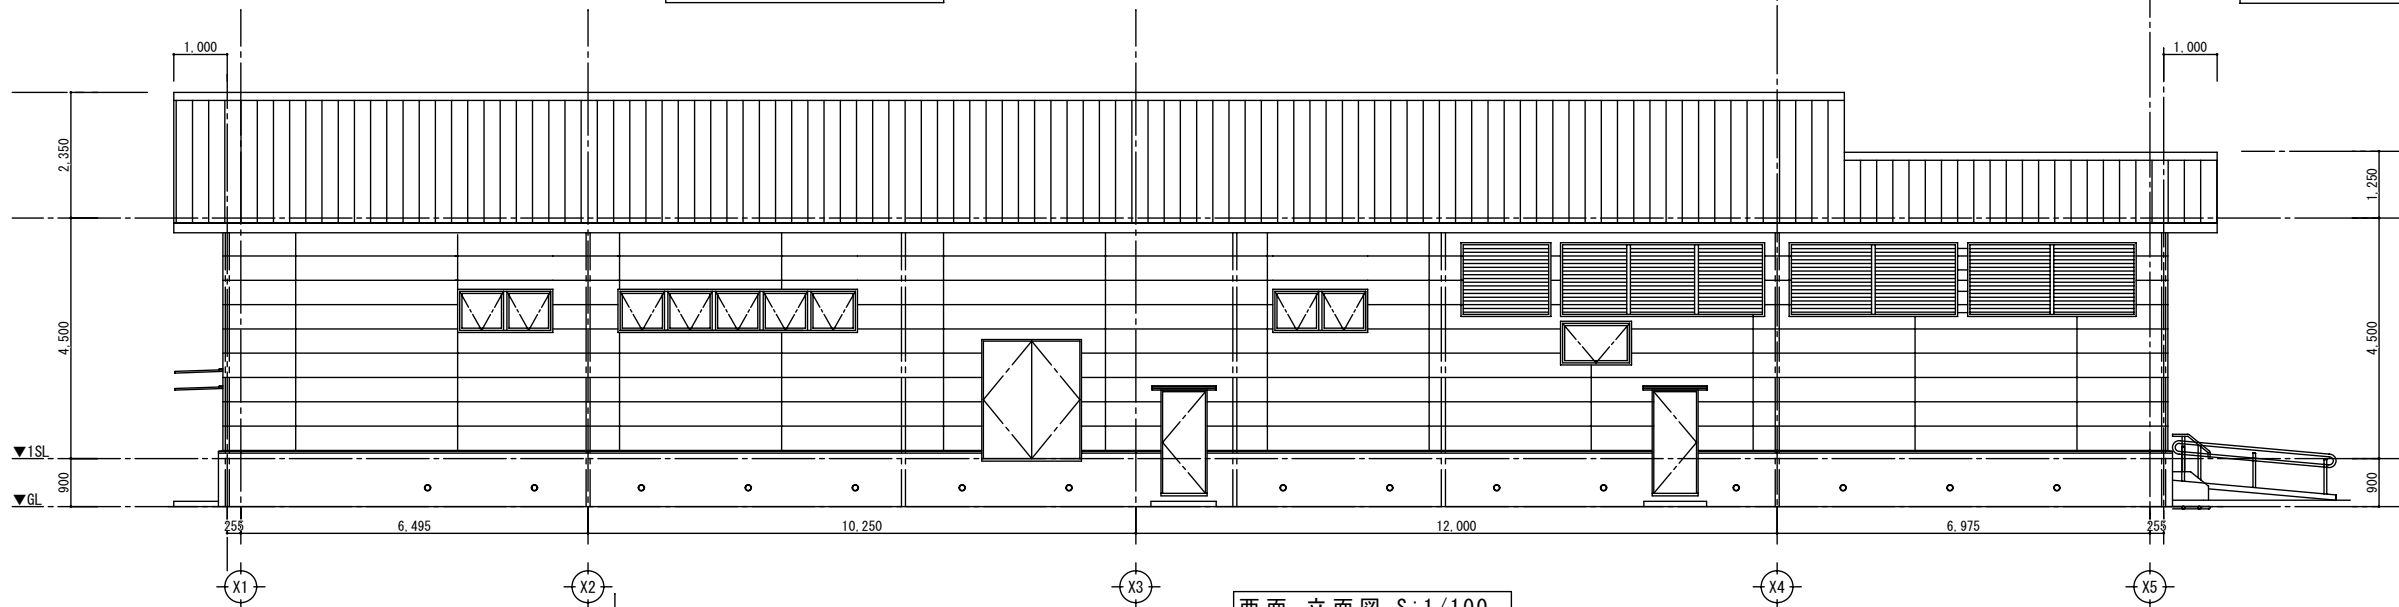

西面 立面图 S:1/100

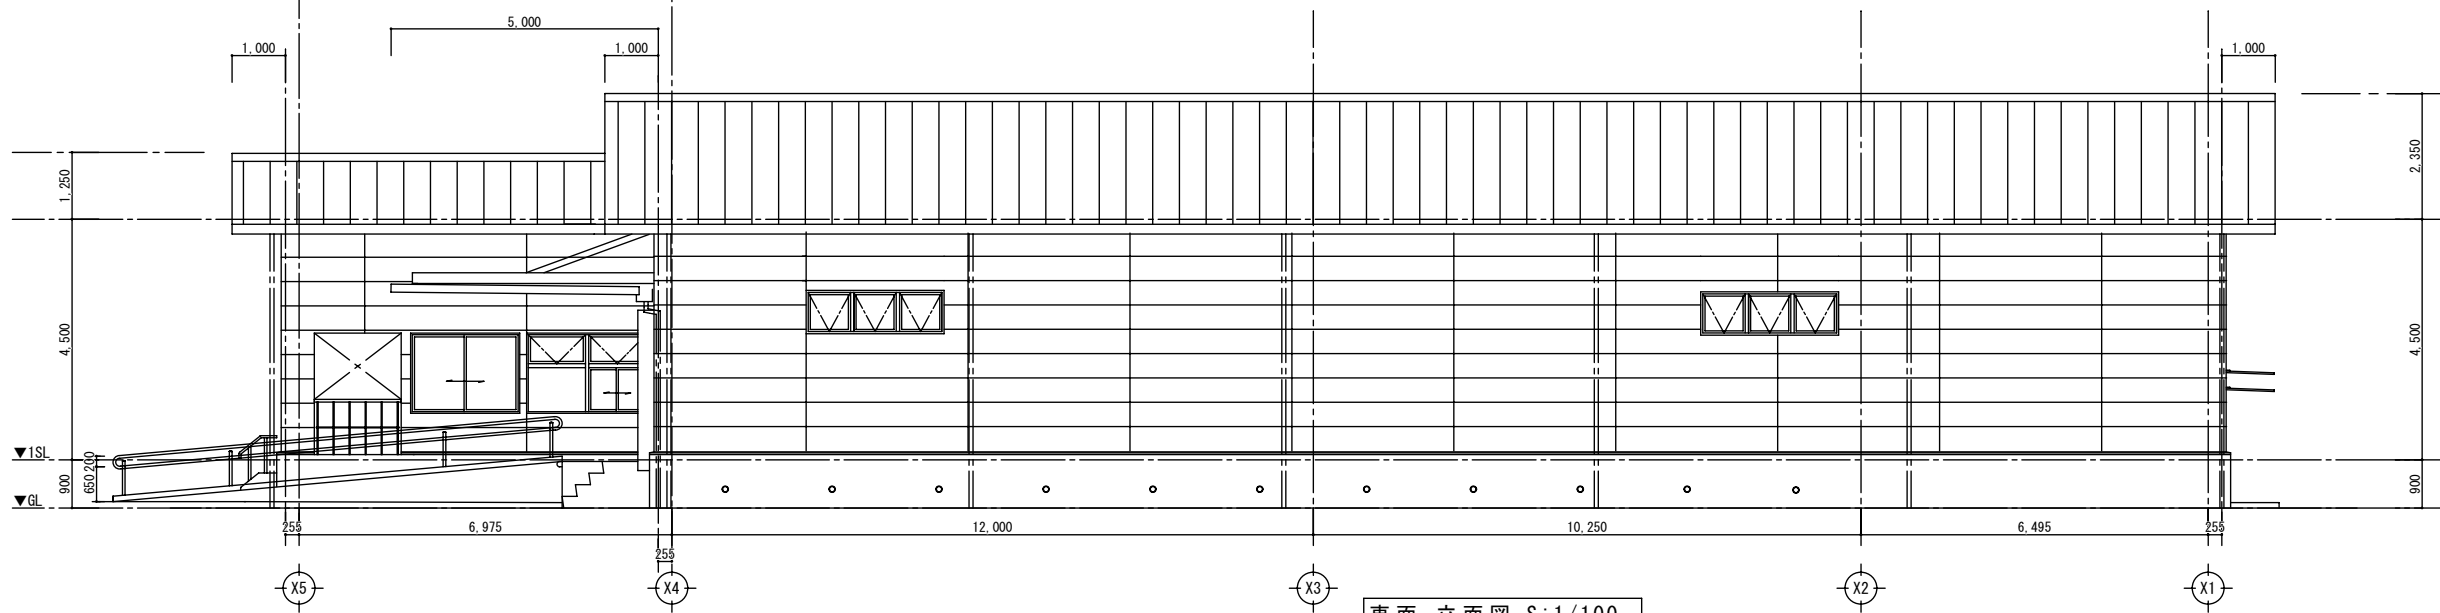

東面 立面图 S:1/100